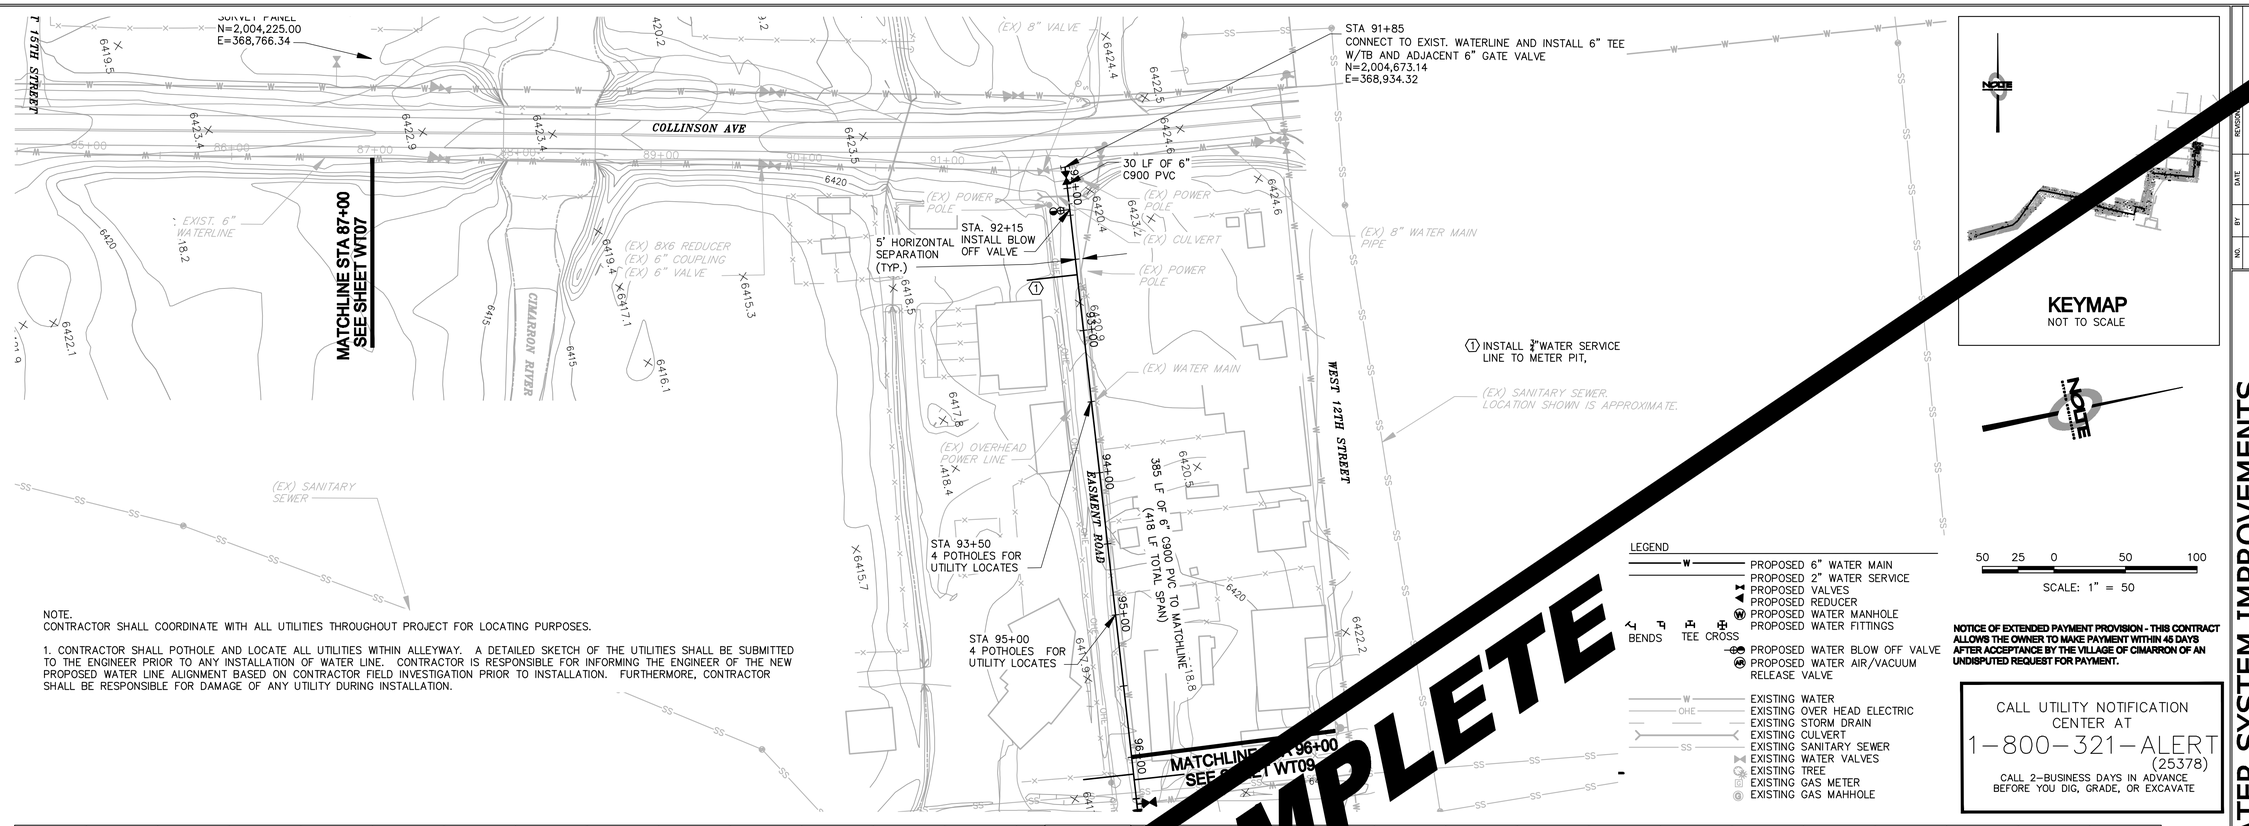

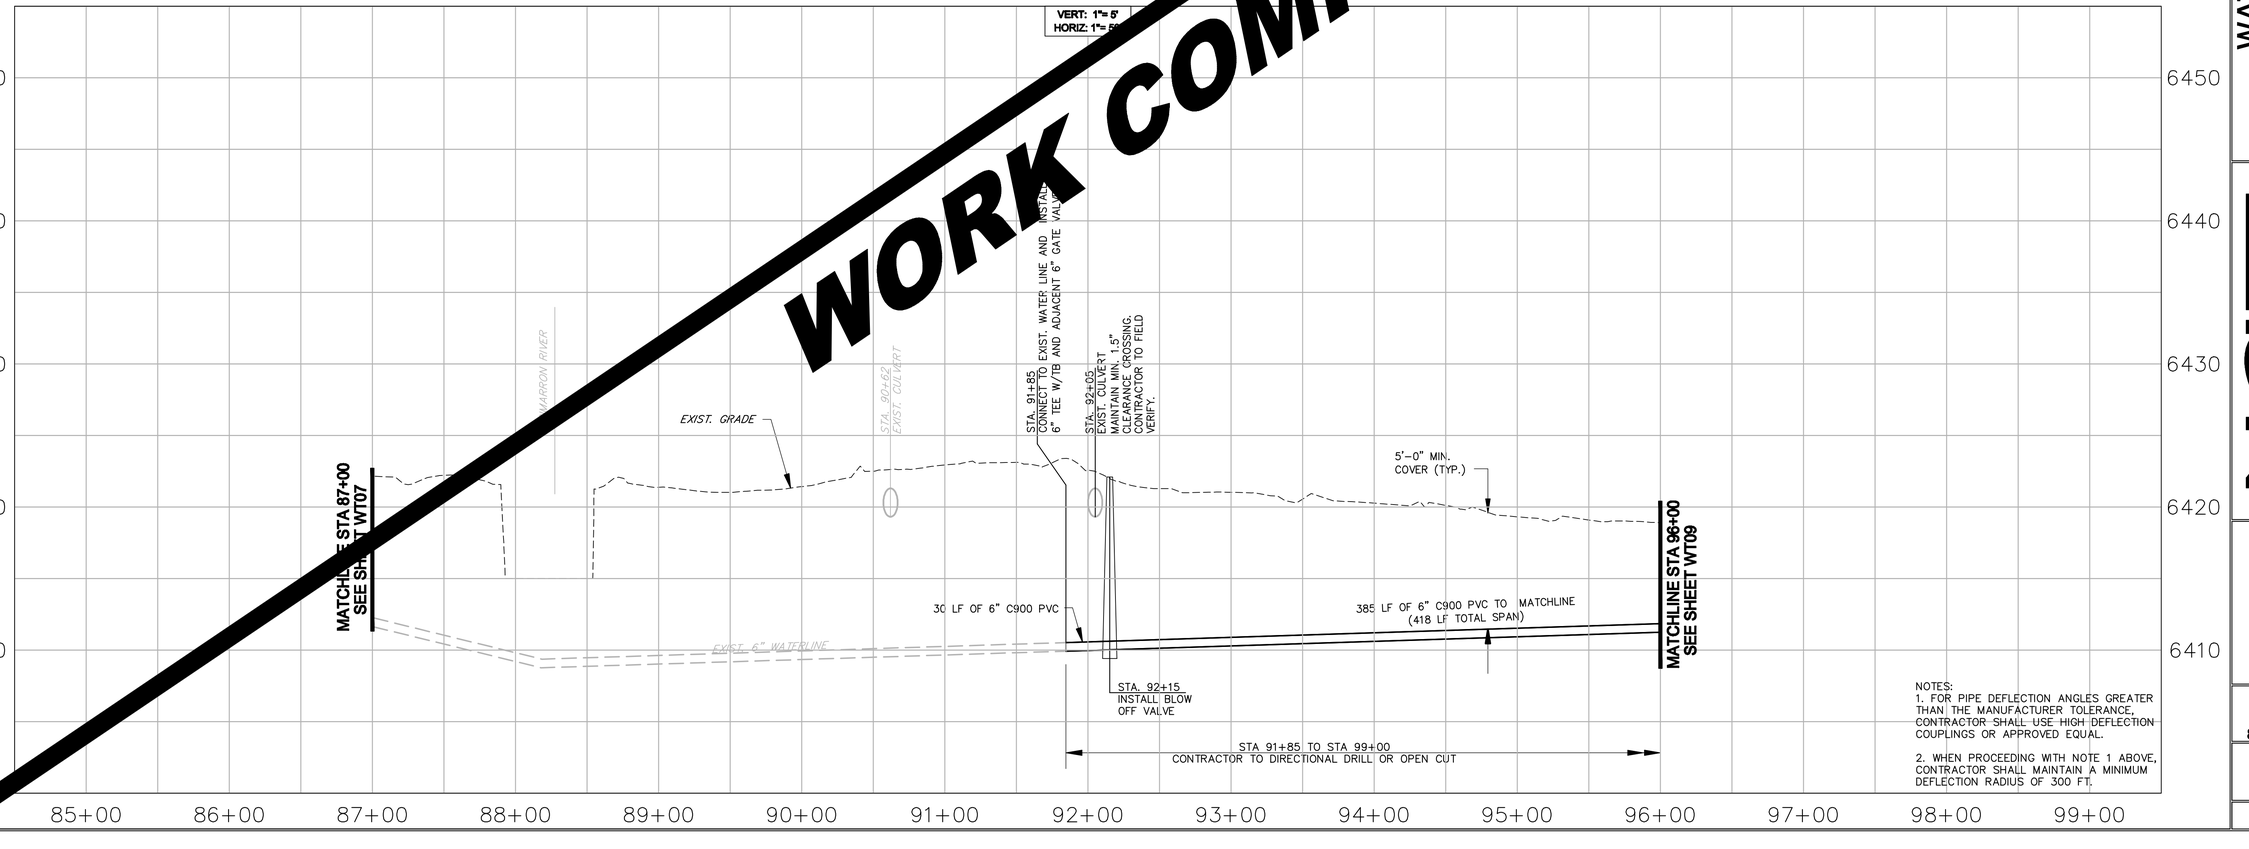

WORK COMPLETE

WATER SYSTEM IMPROVEMENTS
TRANSMISSION LINE REPLACEMENT
PLAN & PROFILE STA: 87+00 TO 96+00

DATE SUBMITTED: JUNE 2008
PREPARED FOR: THE VILLAGE OF CIMARRON

NOLTE
BEYOND ENGINEERING
COLORADO SPRINGS, CO 80920
1975 RESEARCH PARKWAY, SUITE 165
719.268.6500 TEL 719.268.9200 FAX
WWW.NOLTE.COM

BID DOCUMENT

SHEET NUMBER
WT08
8 OF 15 SHEETS

SCALE
VERTICAL: 1"=5'
HORIZONTAL: 1"=50'

JOB NUMBER
CSB070000

CAUTION
The engineer preparing these plans will not be responsible for any deviations from these plans. All changes to the plans must be approved by the preparer of these plans.

NO. | BY | DATE | REVISION

DATE: 11/12/08 TIME: 3:12:50 PM DRAWING NAME: WT01-09 PHASE II.DWG
SERVER: DESIGNER: JKHATAMI PROJ. MGR: TRR PLOTTED BY: TRINITY
PATH: N:\CSB070000\CAD\CIVIL\WT
XREFS: TBWT_EXIST_EXTOAM_PRWT_EXPT01_PROF_EXPNAM_EXPT